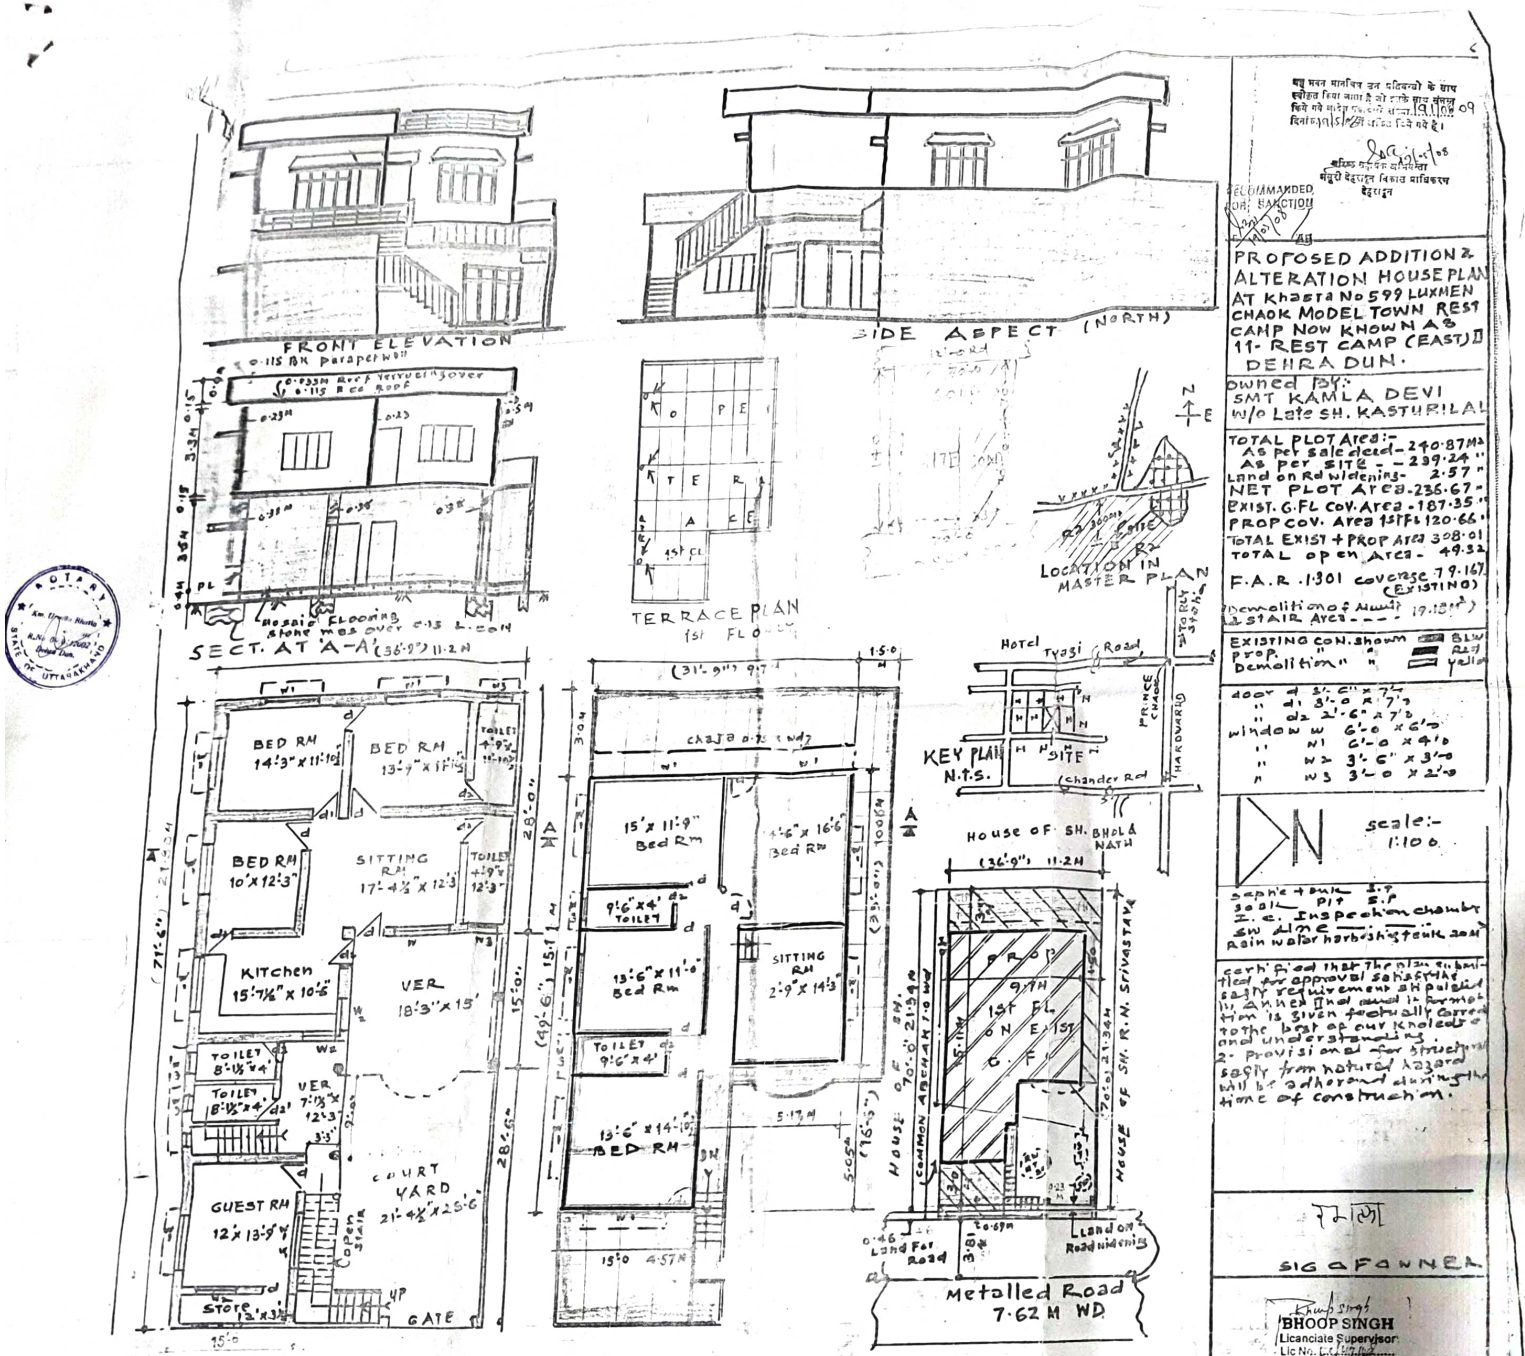

RECOMMANDED FOR SANCTION

PROPOSED ADDITION & ALTERATION HOUSE PLAN AT Khasra No 599 LUXMEN CHAOK MODEL TOWN REST CAMP NOW KNOWN AS 11- REST CAMP (EAST) DEHRA DUN.

Owned By:
SMT KAMLA DEVI
W/o Late SH. KASTURILAL

TOTAL PLOT Area:-
As per sale deed - 240.87 M²
As per SITE - 239.24 "
Land on Rd widening - 2.57 "
NET PLOT Area 236.67 "
EXIST. G.FL COV. Area 187.35 "
PROP COV. Area 1STFL 120.66 "
TOTAL EXIST + PROP Area 308.01
TOTAL open Area - 49.32
F.A.R 1.301 coverage 79.16% (EXISTING)
Demolition & Addl STAIR Area - - - 19.18 M²

EXISTING CON. shown BLW
prop. " Red
Demolition " yellow

door d 3'-0" x 7'
" d1 3'-0" x 7'0
" d2 2'-6" x 7'0
window w 6'-0 x 6'-0
" w1 6'-0 x 4'0
" w2 3'-6" x 3'-0
" w3 3'-0 x 2'-0

N
scale:- 1:100

Septic tank S.P
Soak Pit S.P
I.C. Inspection chamber
SW line
Rain water harbesting tank 20M

Certified that the plan submitted for approval satisfies easily requirement SH policies in Annexure and and is furnished is given technically correct to the best of my knowledge and understanding.
2. Provision for structure safety from natural hazard will be adhered during the time of construction.

SIGNATURE

BHOOP SINGH
Licanciate Supervisor
Lic No. [illegible]
Rishi Arnoiwala
Shastra Dhara Road, D.Dun

Attested Photo Copy
KM URMILA BHATIA
Advocate & NOTARY Dehradun